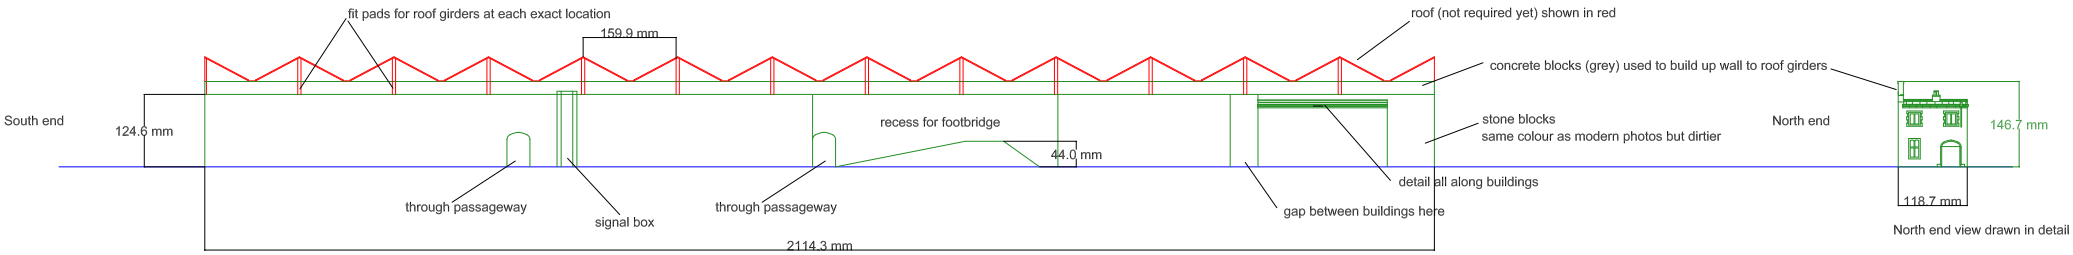
fit pads for roof girders at each exact location
159.9 mm
roof (not required yet) shown in red
concrete blocks (grey) used to build up wall to roof girders
South end
124.6 mm
recess for footbridge
44.0 mm
stone blocks
same colour as modern photos but dirtier
North end
146.7 mm
detail all along buildings
through passageway
signal box
through passageway
gap between buildings here
118.7 mm
2114.3 mm
North end view drawn in detail

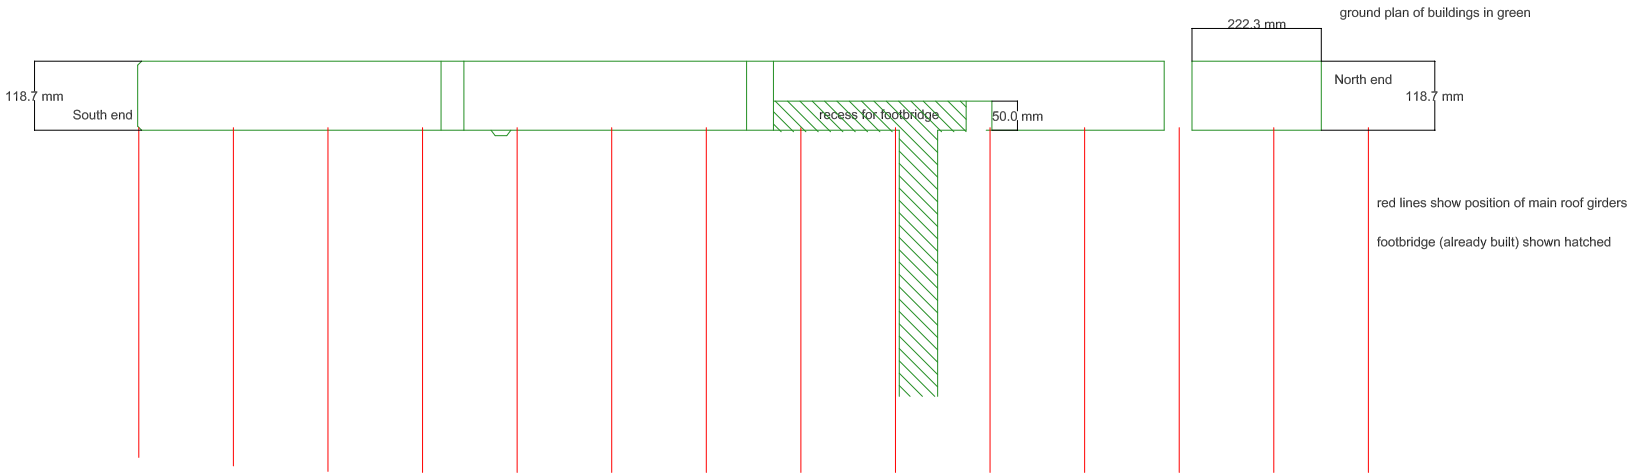
ground plan of buildings in green
222.3 mm
118.7 mm
South end
recess for footbridge
50.0 mm
North end
118.7 mm
red lines show position of main roof girders
footbridge (already built) shown hatched