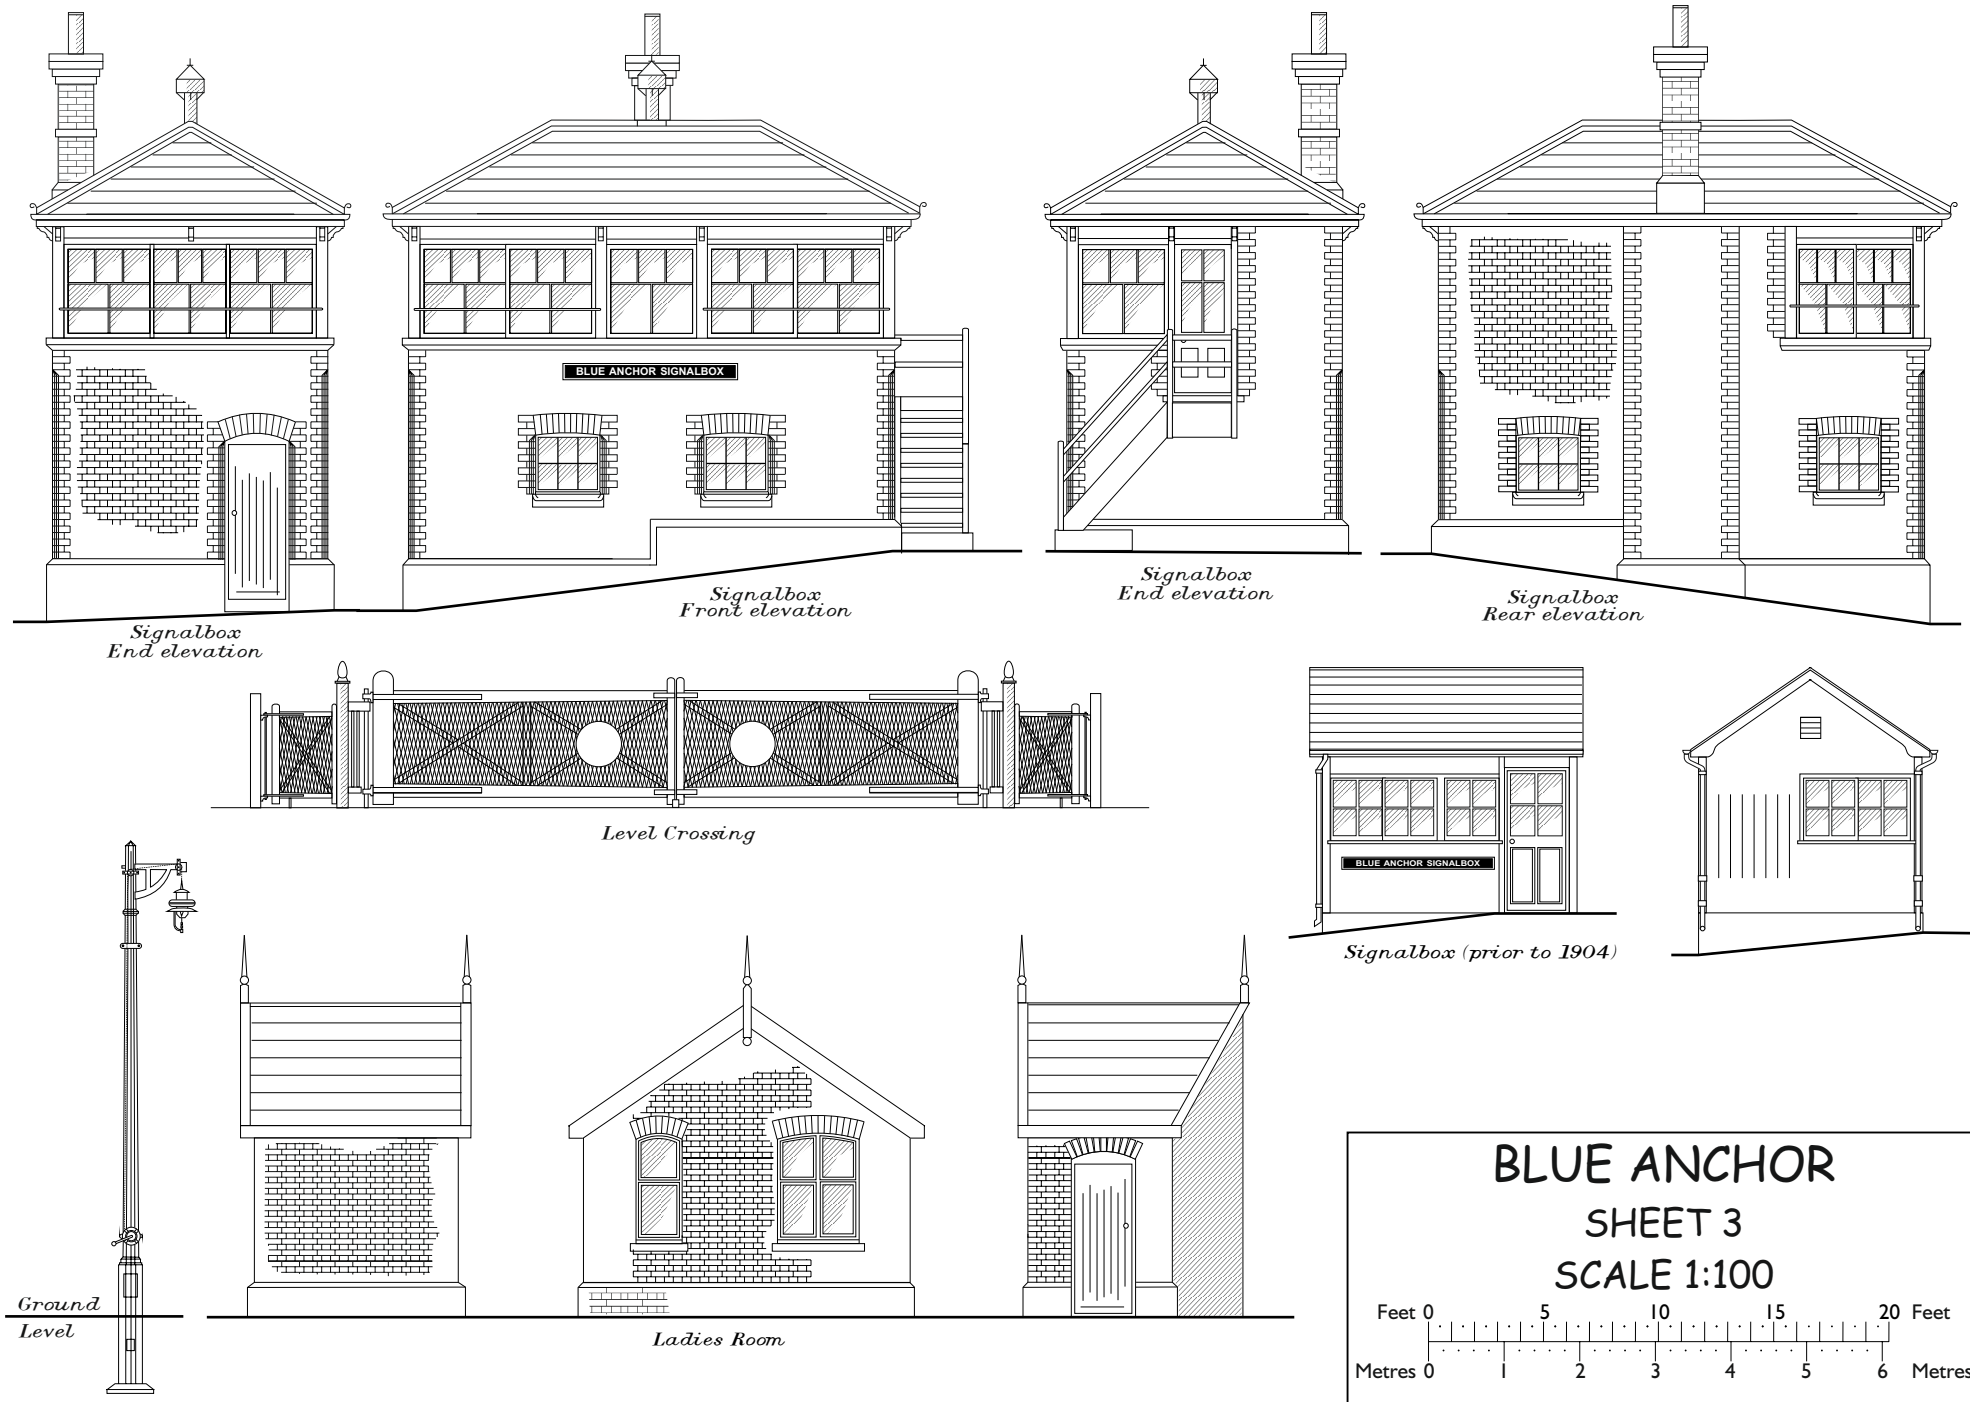
BLUE ANCHOR SIGNALBOX
Signalbox
End elevation
Signalbox
Front elevation
Signalbox
End elevation
Signalbox
Rear elevation
Level Crossing
BLUE ANCHOR SIGNALBOX
Signalbox (prior to 1904)
Ground
Level
Ladies Room
BLUE ANCHOR
SHEET 3
SCALE 1:100
Feet 0 5 10 15 20 Feet
Metres 0 1 2 3 4 5 6 Metres
Drawn by author, Oct 2005