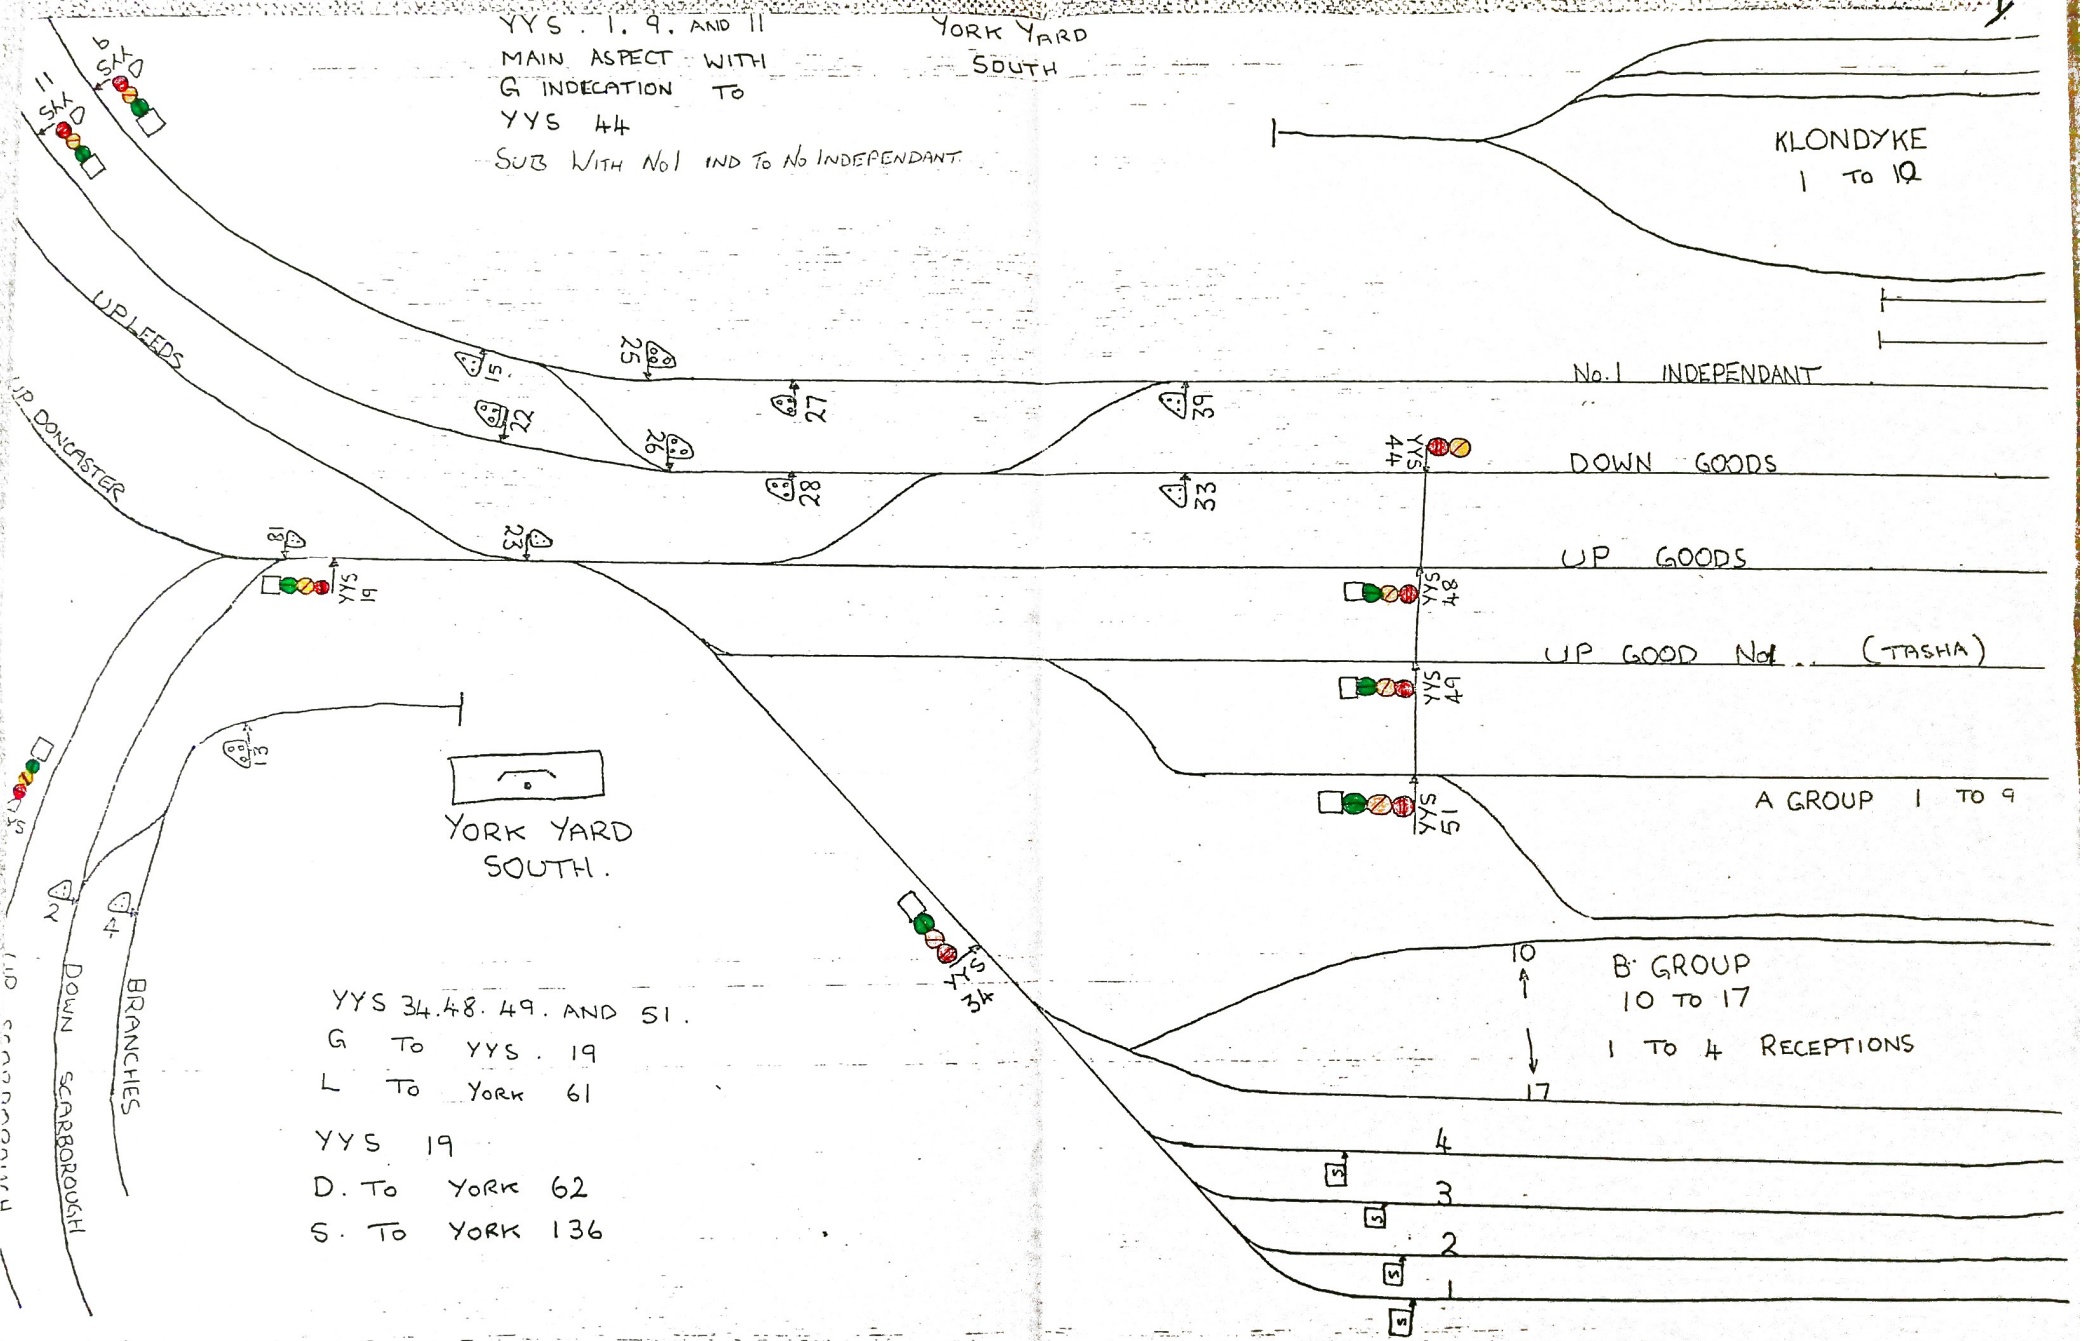
YYS . 1. 9. AND 11
MAIN ASPECT WITH
G INDECATION TO
YYS 44
SUB WITH No1 IND TO No INDEPENDANT
YORK YARD
SOUTH
KLONDYKE
1 TO 10
No. 1 INDEPENDANT
DOWN GOODS
UP GOODS
UP GOOD No1 .. (TASHA)
A GROUP 1 TO 9
B GROUP
10 TO 17
1 TO 4 RECEPTIONS
UP LEEDS
UP DONCASTER
DOWN SCARBOROUGH
BRANCHES
YORK YARD
SOUTH.
YYS 34.48. 49. AND 51.
G TO YYS . 19
L TO YORK 61
YYS 19
D. TO YORK 62
S. TO YORK 136